DRAFT PLAN OF SUBDIVISION
OFFICIAL PLAN AMENDMENT SKETCH

NORTH HALF LOT 9
WEST COMMUNICATION ROAD (SMITH)
TOWNSHIP OF SELWYN
COUNTY OF PETERBOROUGH

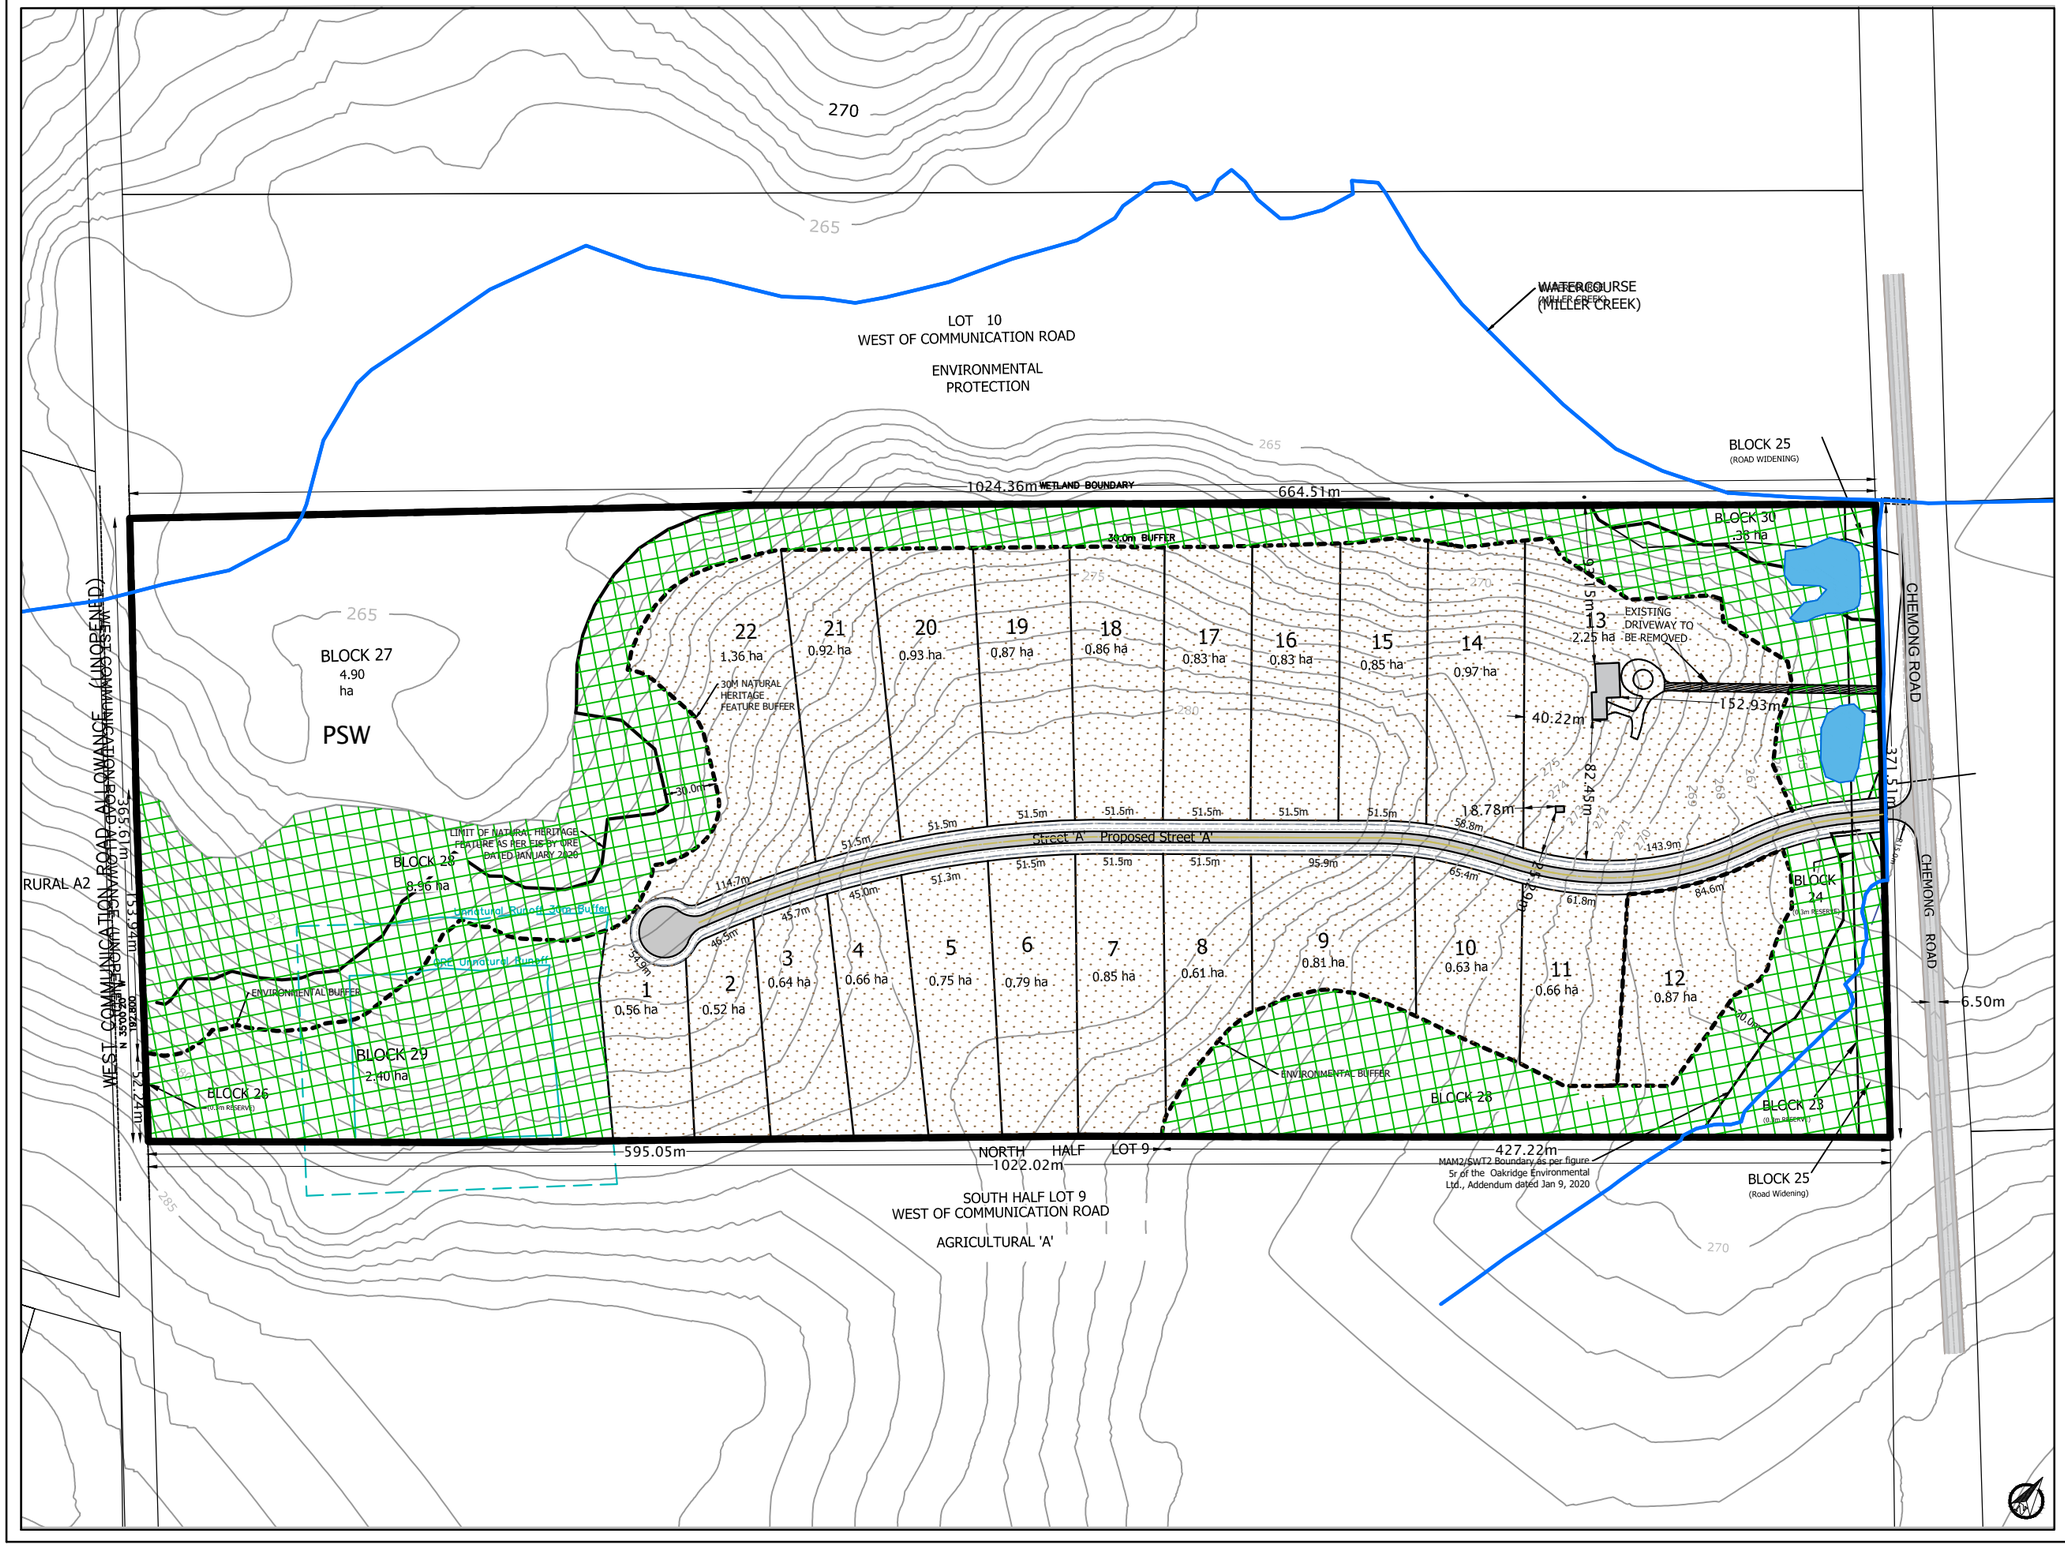

Legend

- Subject Lands
- Proposed Lot Lines
- Existing Building
- Existing Dug Pond
- Lands to be rezoned to 'Environmental Protection (EP)' Zone
- Lands to be rezoned to 'Rural Residential (RR)' Zone

Scale 1:3500m

NAD 1983 UTM Zone 17N

Data Sources:
Land Information Ontario 2020
County of Peterborough GIS, 2020
Queens Printer for Ontario, 2018

Created In:	AutCAD 2019
Drawn By:	JW
Checked By:	AD
Map Date:	June 2022
Project Number:	85012
Map File Number	

WILLS

D.M. Wills Associates Limited
150 Jameson Drive
Peterborough, Ontario
Canada K9J 0B9

P. 705.742.2297
F. 705.748.9944
E. wills@dmwills.com